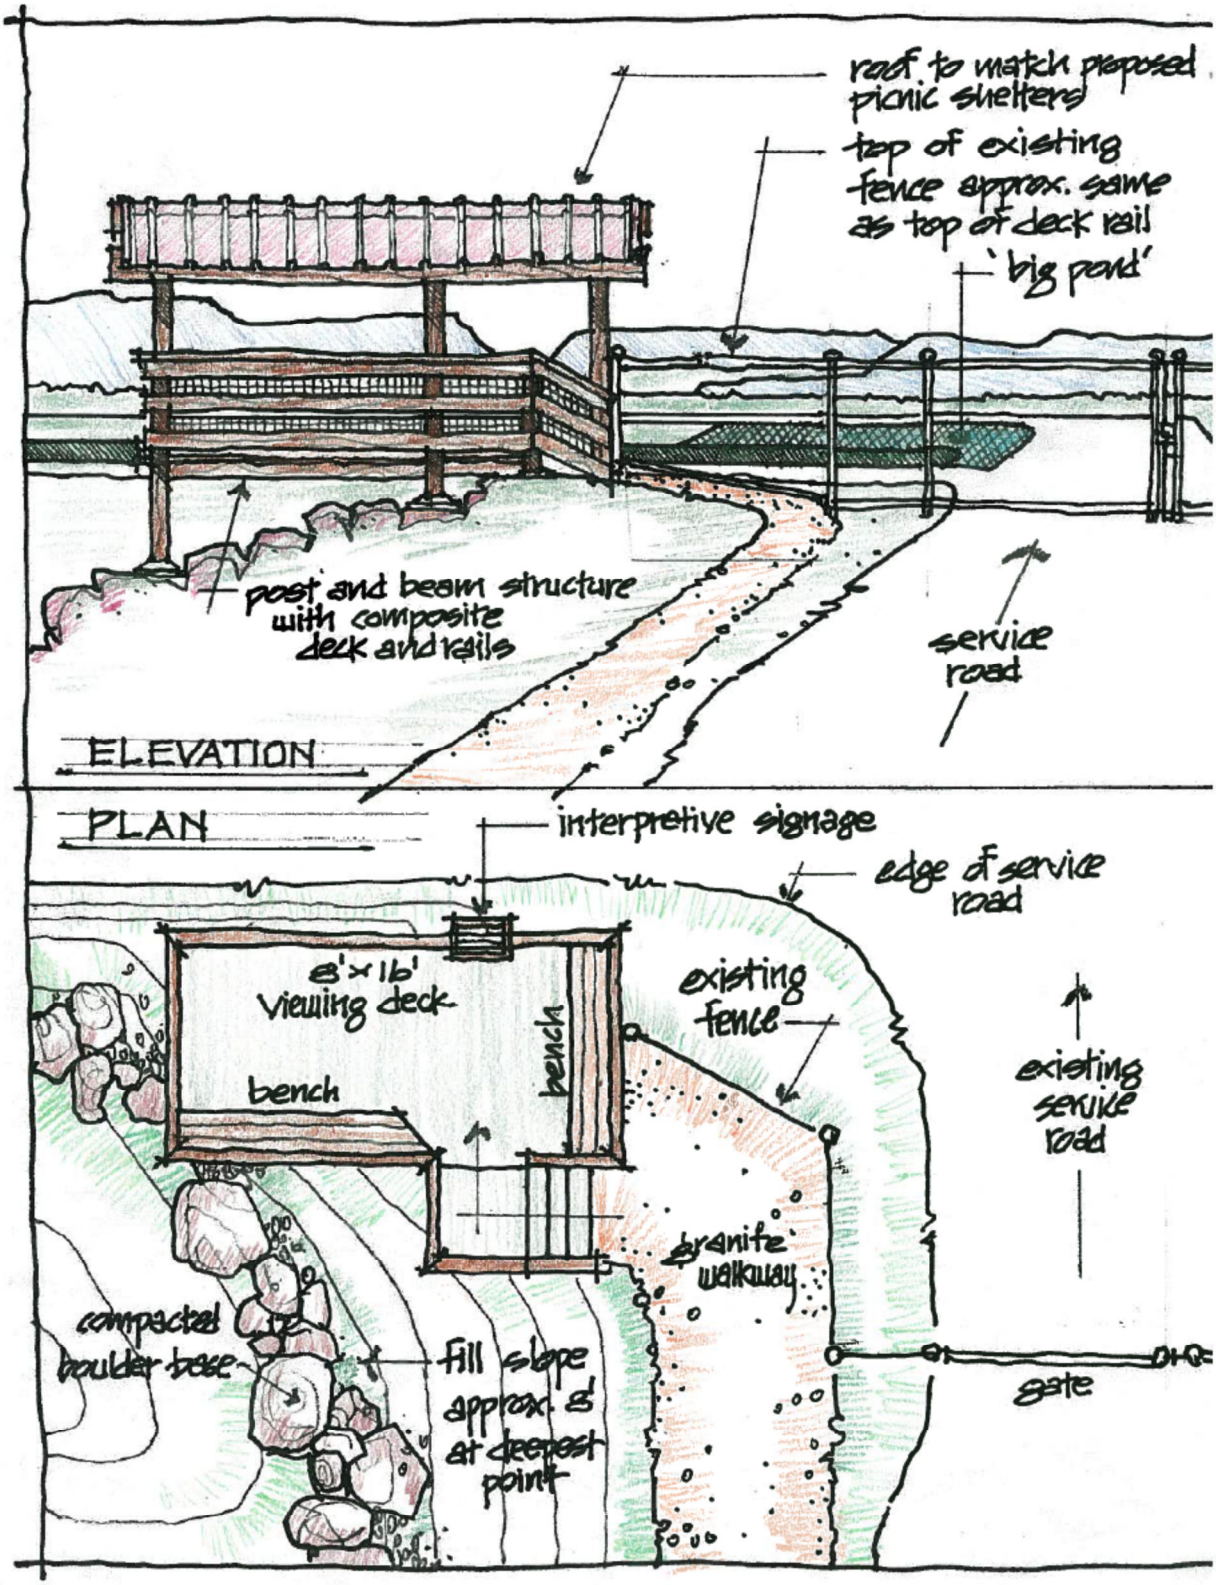
roof to match proposed picnic shelters
top of existing fence approx. same as top of deck rail
'big pond'
post and beam structure with composite deck and rails
service road
ELEVATION
PLAN
interpretive signage
edge of service road
8'x16' viewing deck
bench
bench
existing fence
existing service road
granite walkway
compacted boulder base
fill slope approx. 8' at deepest point
gate